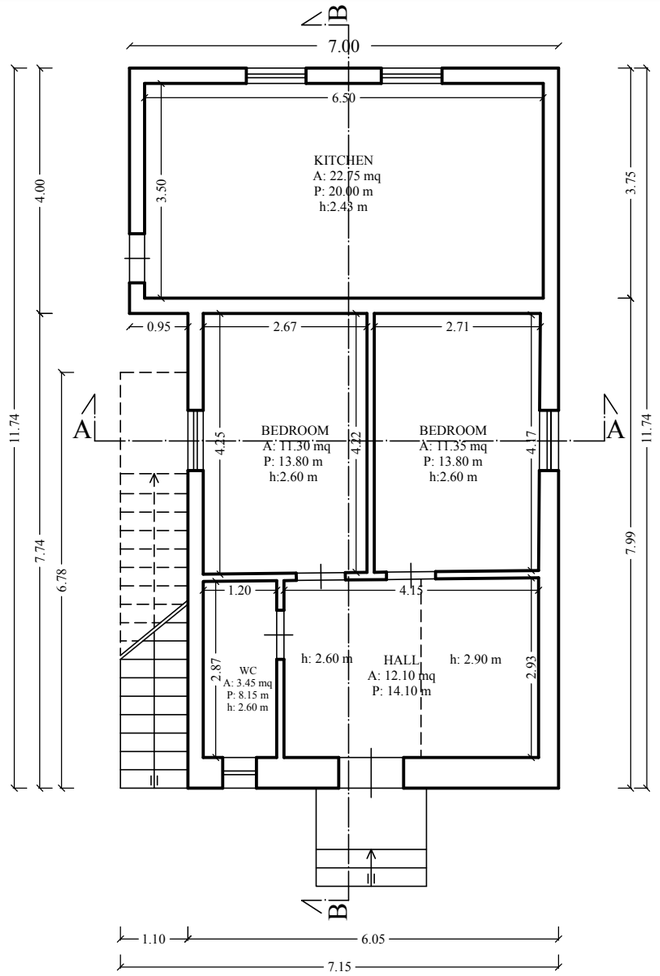

GROUND FLOOR PLAN

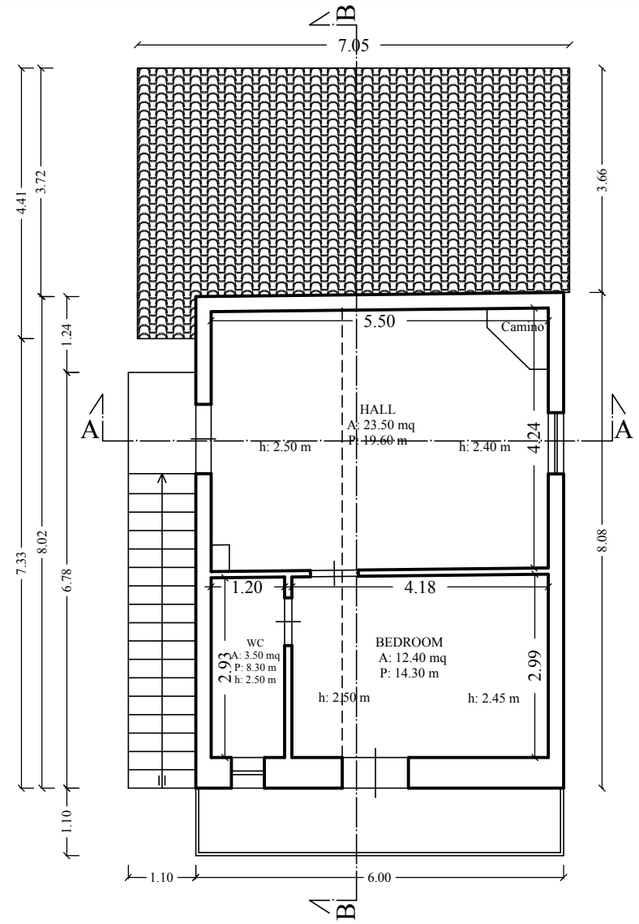

FIRST FLOOR PLAN

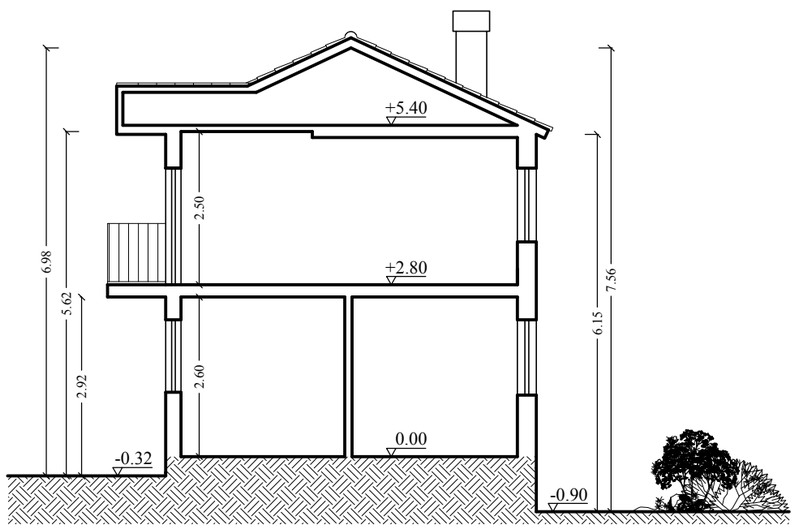

SECTION A-A

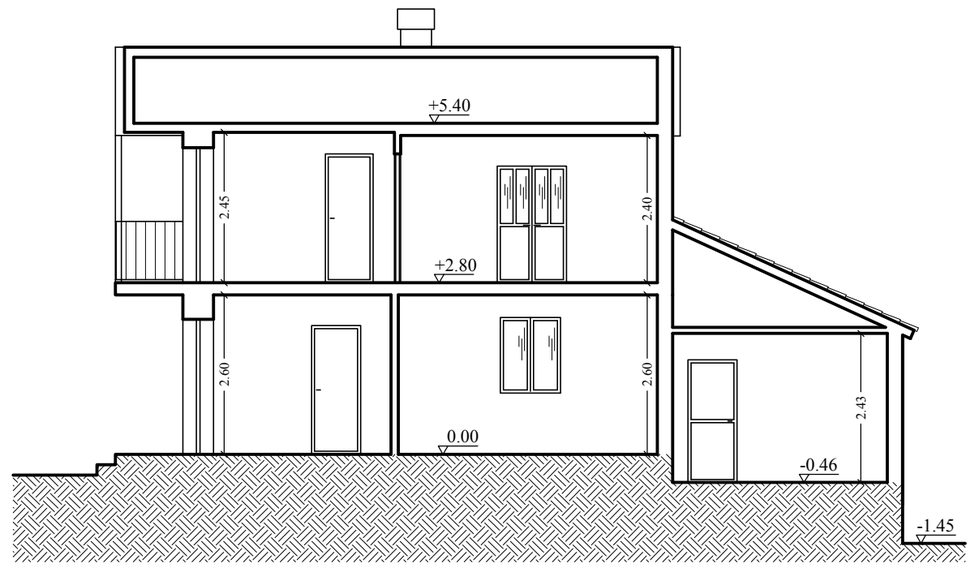

SECTION B-B

Object: Graphic drawings | Sheet 2 | Scala 1:100